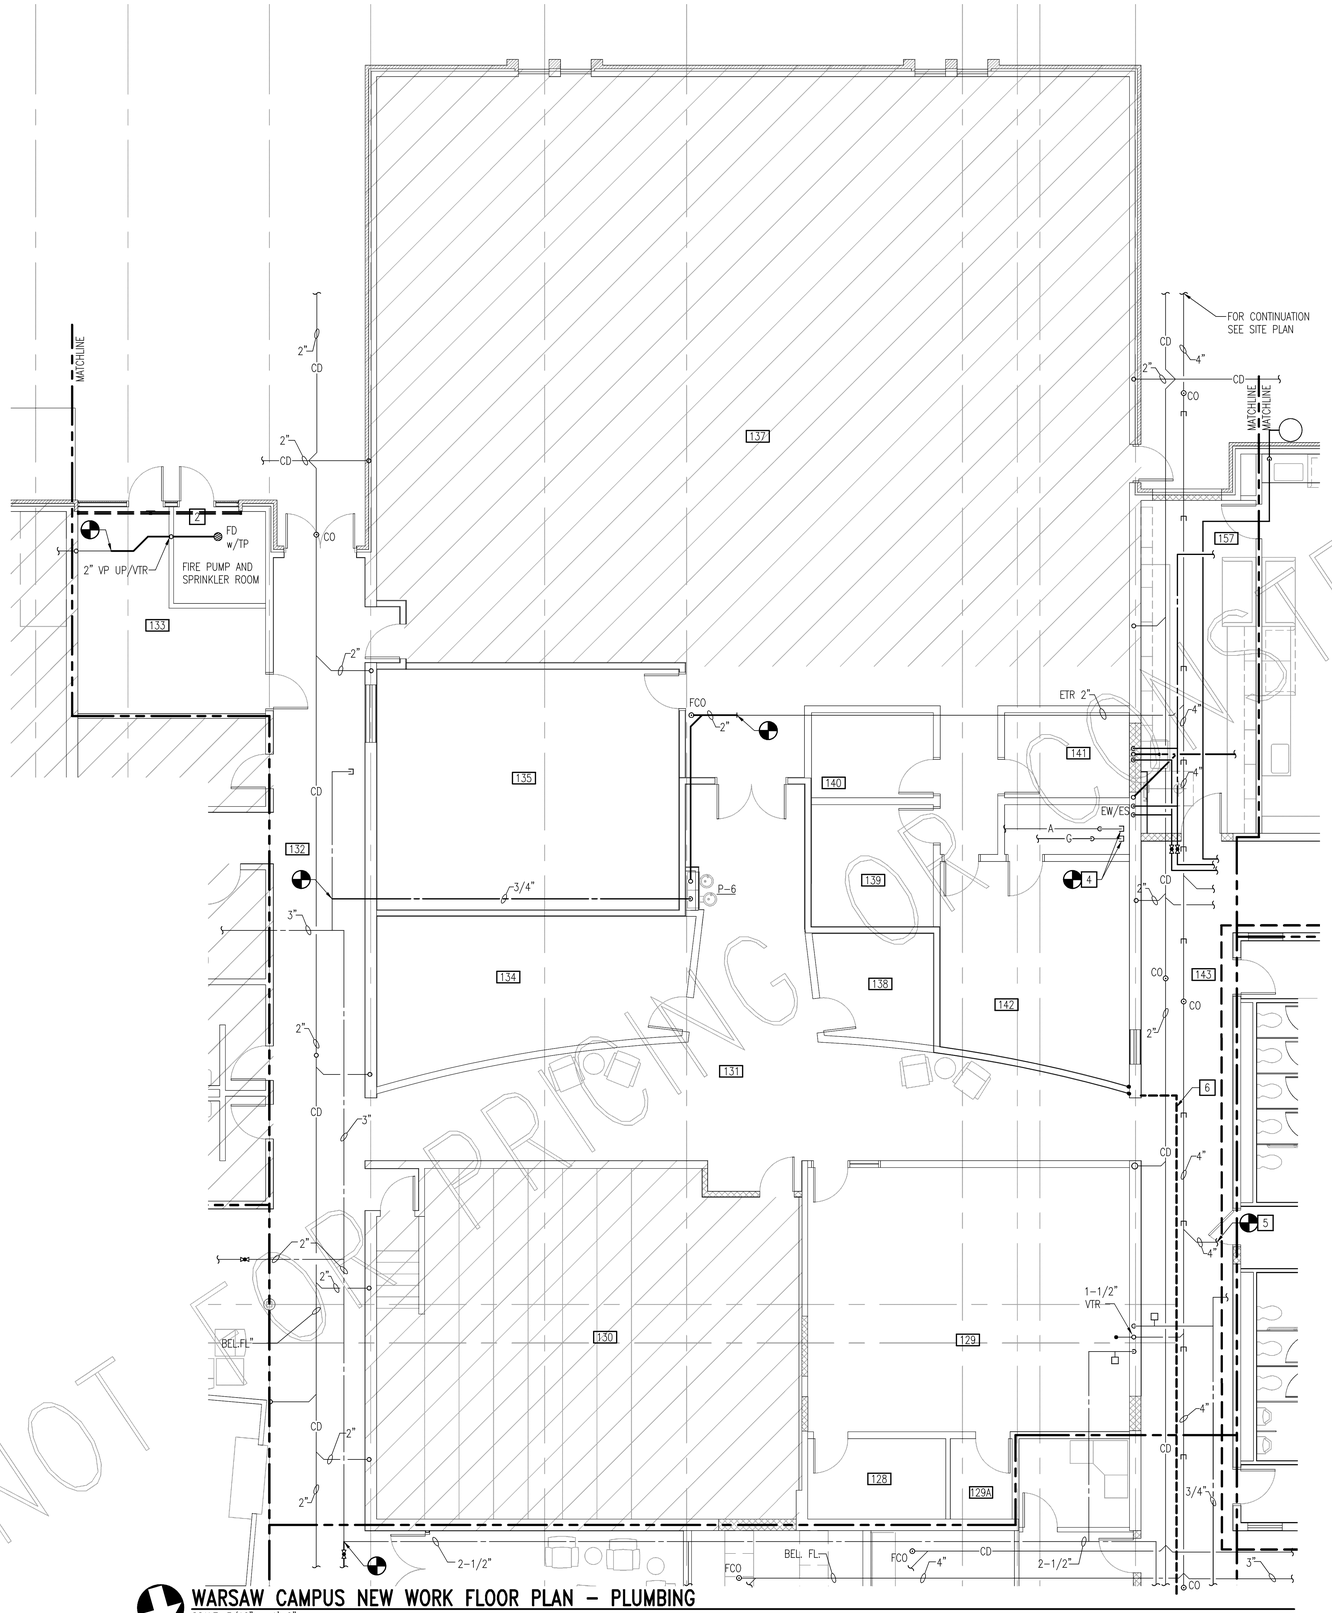

WARSAW CAMPUS NEW WORK FLOOR PLAN – PLUMBING
SCALE: 3/16" = 1'-0"

NOTES THIS SHEET

1. NEW ISOLATION VALVE.
2. FIRE SPRINKLER ROOM REFER TO FP DRAWINGS.
3. NEW DUAL BASIN EWC COORDINATE WITH ELECTRICAL CONTRACTOR FOR CORRECT ROUGH IN.
4. CAP PIPE TO REMAIN.
5. REFER TO ENLARGED PLANS.
6. PHASING WALL. REFER TO ARCHITECTURAL DRAWINGS.

SAW CUT NOTE:

CONTRACTOR SHALL SAW CUT, REMOVE & PATCH CONCRETE FLOOR AS REQUIRED TO PERFORM WORK INDICATED. PATCH FLOOR TO MATCH ADJACENT EXISTING CONDITIONS. CONTRACTOR SHALL VERIFY PIPE INVERTS PRIOR TO SAW CUTTING.

NOT FOR CONSTRUCTION
NOT FOR PRICING

SECTION 2 ROOM SCHEDULE

127	OFFICE
128	OFFICE
129	BOOKSTORE
129A	CLOSET
130	EXISTING LECTURE HALL
131	CORRIDOR
132	CORRIDOR
133	ELECTRIC
134	TUTORING LAB
135	CHILDREN'S LIBRARY
137	EXISTING LIBRARY
138	OFFICE
139	STORAGE
140	HUDDLE
141	OFFICE
142	WORKROOM
143	CORRIDOR
157	CHEM/PHYSICS PREP

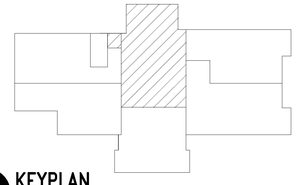

KEYPLAN
NO SCALE

PACE COLLABORATIVE
MECHANICAL ELECTRICAL ENGINEERS
VIRGINIA BEACH, VA - 757-468-7229

GRAPHIC SCALES
3/16" = 1'-0" 0' 5' 10' 20'

nbj ARCHITECTURE
A Professional Limited Company
GROVE PARK SQUARE
11537-B NUCKOLS ROAD
Richmond, Virginia 23059
(804) 273-9811 fax: (804) 273-9843

RAPPAHANNOCK COMMUNITY COLLEGE
CAMPUS RENOVATIONS
WARSAW + GLENNS, VIRGINIA
PC: 260-17712

WARSAW CAMPUS PLUMBING
NEW WORK FLOOR PLAN

Date: JANUARY 13, 2010

REVISIONS

NO.	DATE

COMMONWEALTH OF VIRGINIA
JOHN M. NEWELL
Lic. No. 035329
01.13.10
PROFESSIONAL ENGINEER

Sheet
P1.3W

File Number
9004